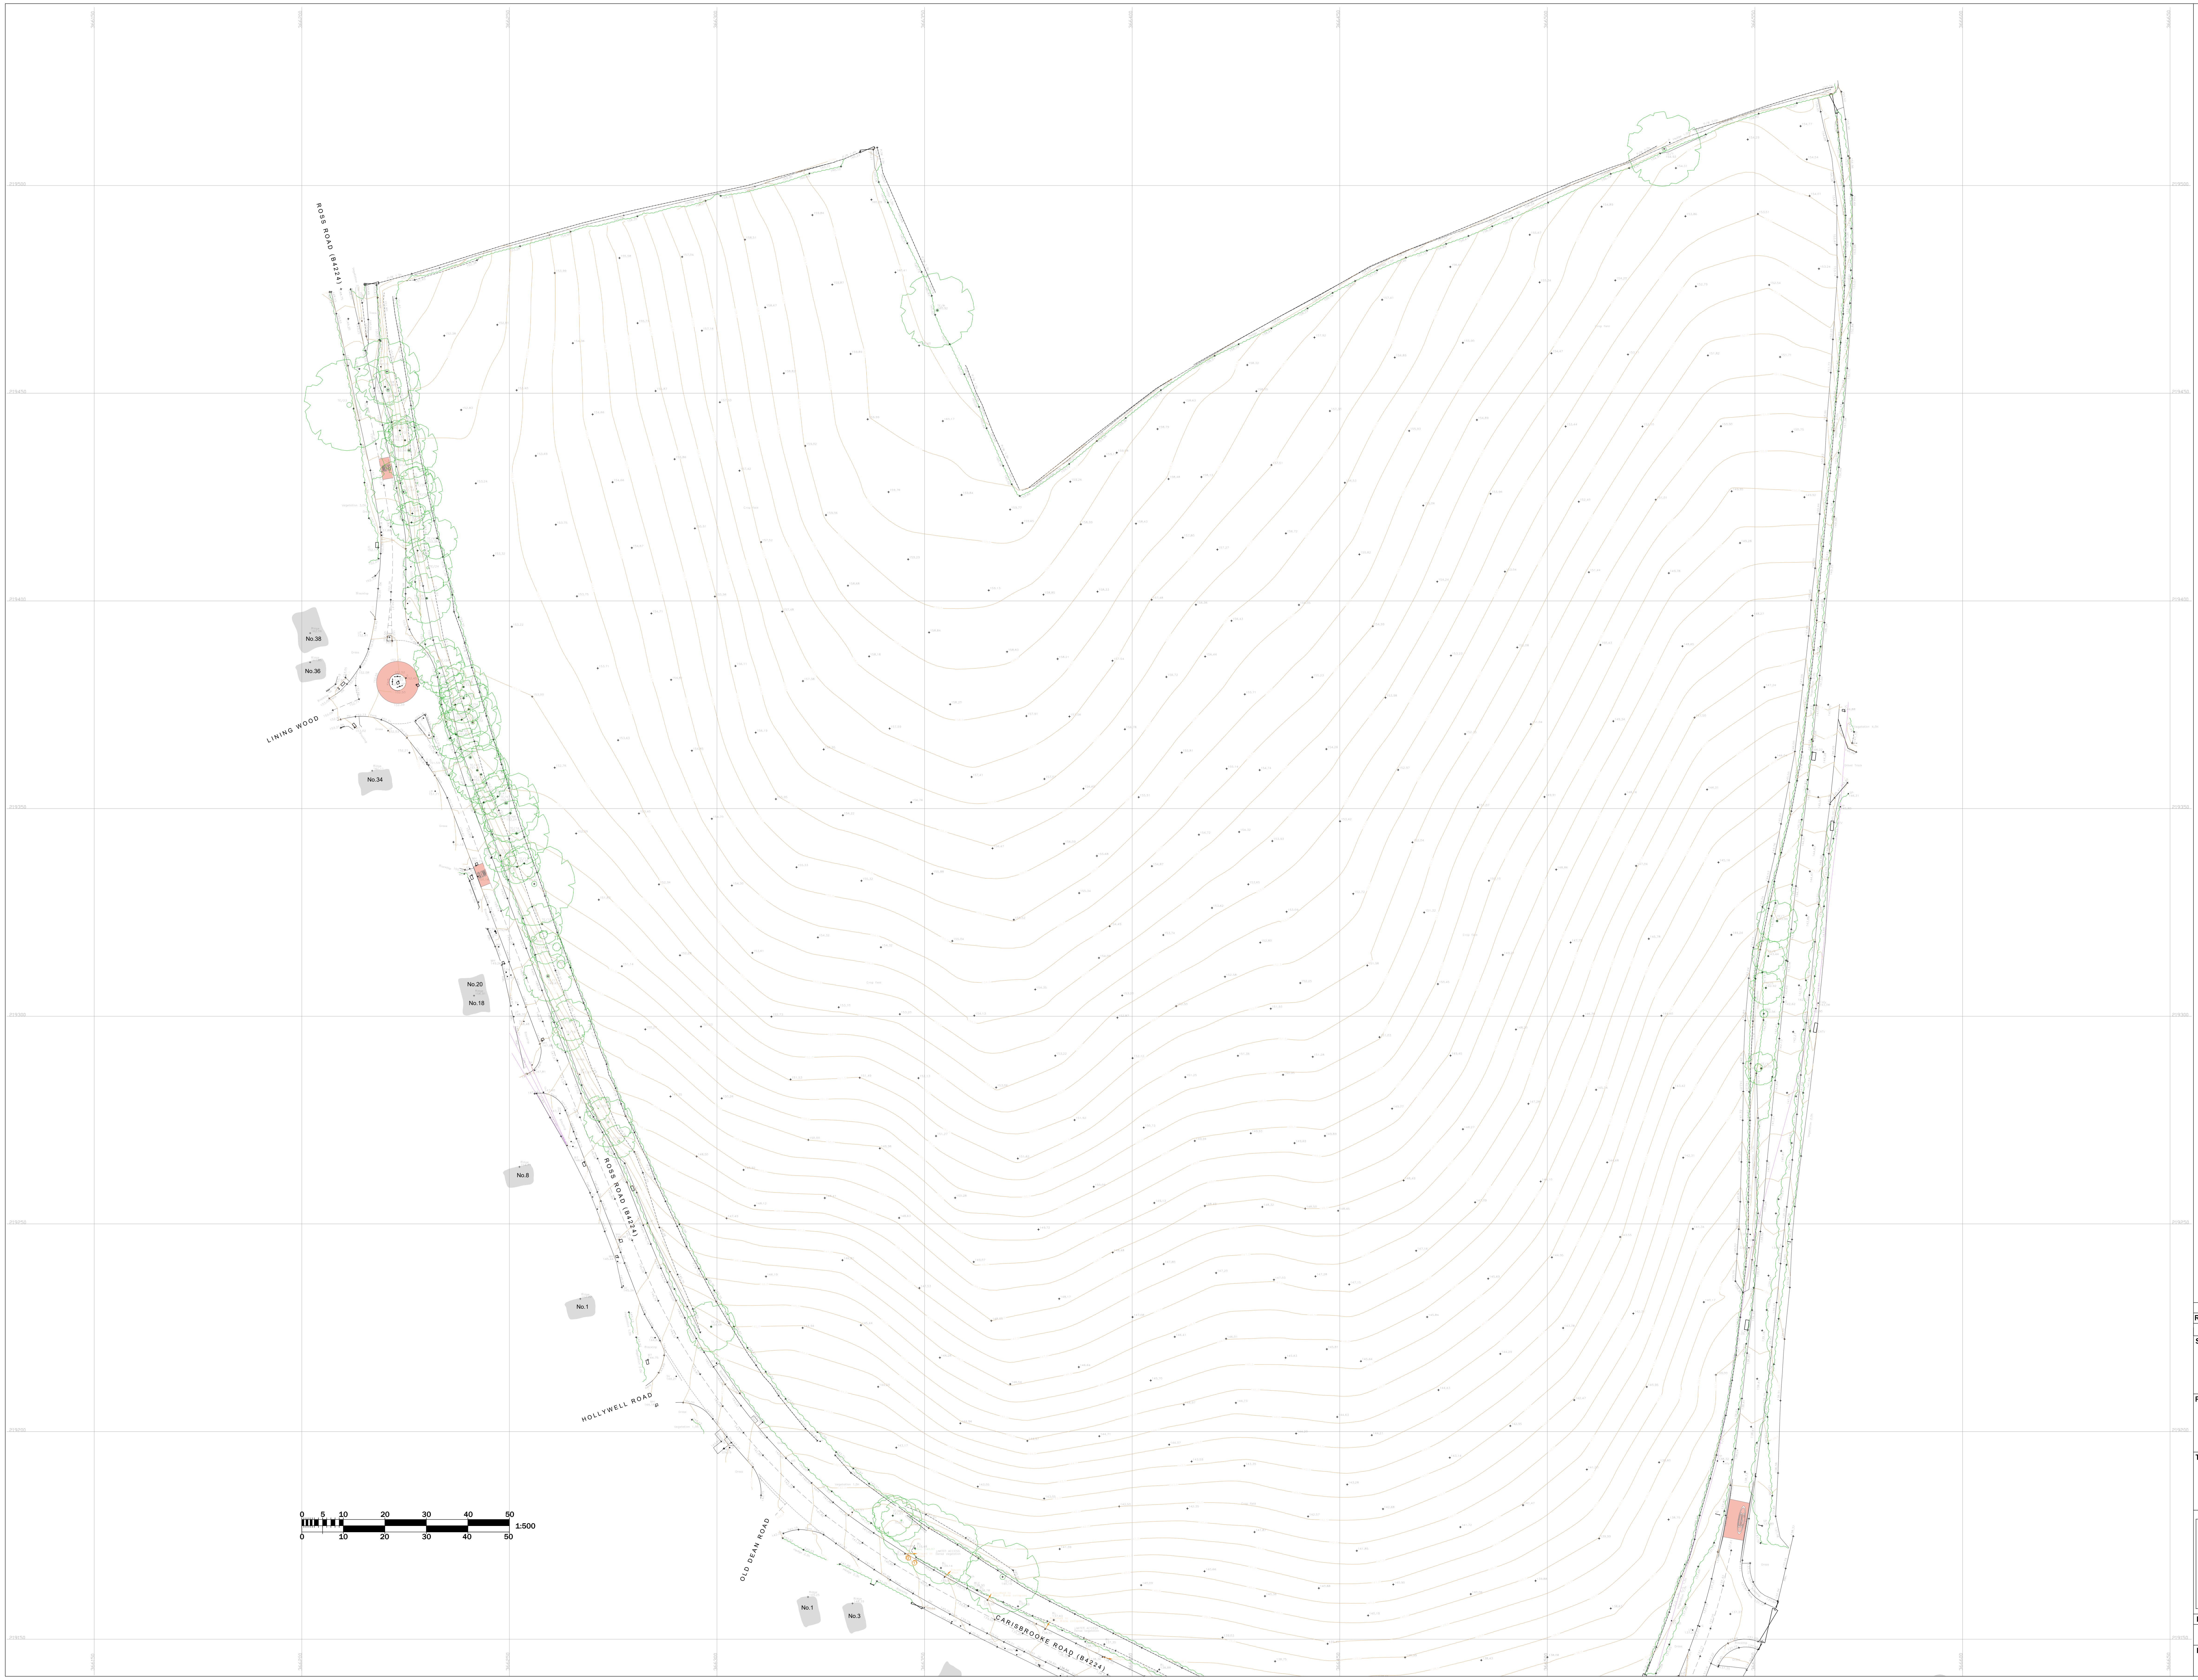

N

NOTES

THIS SURVEY IS ORIENTATED TO ORDNANCE SURVEY GRID NORTH. THE SURVEY IS TO A PLANE GRID. HORIZONTAL MEASUREMENTS TAKEN FROM THIS SURVEY WILL BE GROUND DISTANCES.

SITE CENTRE: E 366397.901, N 219357.443

LOCAL SCALE FACTOR: 0.9996151

ALL LEVELS RELATE TO ORDNANCE SURVEY DATUM GENERATED BY ACTIVE GPS NETWORK.

DRAINAGE:-

NO ALLOWANCE HAS BEEN MADE FOR SUB SURFACE ACCESS TO MANHOLES OR CHAMBERS. ANY PIPE SIZES, DEPTHS OR BELOW GROUND DIMENSIONS ARE TAKEN FROM THE SURFACE AND THUS WILL ONLY BE APPROXIMATE. ANY FLOW TYPES (FOUL WATER, SURFACE WATER OR COMBINED) ARE ASSUMED AND THEREFORE REQUIRE VERIFICATION.

ROAD MARKINGS:-

ROAD MARKINGS DISPLAYED ARE SYMBOLIC. LENGTH, SPACING AND THICKNESS ETC. ARE INDICATIVE ONLY.

LEGEND

30.29 +	SPOT LEVEL
△	SURVEY STATION
○	SAPLING
○	BUSHES/SHRUB
○	TREE (INDICATIVE ONLY)
≈	HEDGE/AREA OF UNDERGROWTH
99.90	CONTOUR
⋈	GATE
	OVERHEAD CABLE
—○—	FENCE
①	PHOTOGRAPH LOCATION AND NUMBER

ABBREVIATIONS

ArL	ARCH LEVEL
AV	AIR VALVE
B	BOLLARD
BB	BELISHA BEACON
BH	BOREHOLE
BL	BED LEVEL
BS	BUS STOP
BT	BT COVER
C/B	CLOSED BOARD FENCE
C/L	CHAIN LINK FENCE
CATV	CABLE TELEVISION COVER
CC	CONTROL CABIN
COL	COLUMN
Conc/p	CONCRETE PANEL FENCE
CPY	CANOPY
CrL	CROWN LEVEL
Csty	CABLE STAY
CTV	CABLE TELEVISION POINT
CYR	CYCLE RACK
DK	DROPPED KERB
DP	DOWNPIPE
EiP	ELECTRIC INLET POINT
EL	ELECTRIC INSPECTION COVER
EP	ELECTRICITY SUPPLY POLE
ER	EARTH ROD
FH	FIRE HYDRANT
G	GULLY
G/DP	GULLY AND DOWNPIPE
GP	GATE POST
Gpi	GAS PIPE
GV	GAS VALVE
IC	INSPECTION CHAMBER
IL	INVERT LEVEL
I/R	IRON RAILING FENCE
KO	KERB OUTLET
LB	LETTER BOX
LP	LAMPOST
MH	MANHOLE
MKR	MARKER
OHC	OVERHEAD CABLE
OpL	OPENING LEVEL
OSBM	OS BENCHMARK
P	POST
P/R	POST AND RAIL FENCE
P/W	POST AND WIRE FENCE
PEC	PEDESTRIAN CROSSING
PM	PARKING METER
RE	RODDING EYE
RWL	RETAINING WALL
SAP	SAPLING
SEC	SECURITY CAMERA
SGY	STRIP GULLY
SoL	SOFFIT LEVEL
SP	SIGNPOST
SpL	SPRINGING LEVEL
SV	STOP VALVE
Tac	TACTILE PAVING
TCB	TELEPHONE BOX
TE/?	TREE + NUMBER
THL	THRESHOLD LEVEL
TL	TRAFFIC LIGHT
ToF	TOP OF FENCE
ToW	TOP OF WALL
TP	TELEPHONE POLE
W/M	WIRE MESH FENCE
W/P	WOODEN PANEL FENCE
WLV	WATER LEVEL
WM	WATER METER
WO	WASH OUT

STATION CO-ORDINATES

STATION	EASTING	NORTHING	LEVEL	DESCRIPTION
STN/4	366372.20	219147.32	139.29	Survey Nail
STN/8	366246.57	219320.50	149.62	Survey Nail
STN/9	366301.67	219195.91	143.58	Survey Nail

TREE SCHEDULE

No.	DIAM.	SPREAD Ø	HEIGHT
TE/1	1.00	18	18
TE/2	1.30	18	18
TE/3	1.30	18	18
TE/4	0.40	8	8
TE/5	0.40	8	8
TE/6	0.30	8	8
TE/7	0.50	10	8
TE/8	0.65	18	18
TE/9	1.30	18	16
TE/10	0.30	8	8
TE/11	1.30	20	10
TE/12	0.30	8	10
TE/13	0.30	8	10
TE/14	0.60	16	10
TE/15	0.35	10	10
TE/16	0.40	8	12
TE/17	0.80	12	10
TE/18	0.40	10	10
TE/19	0.20	8	10
TE/20	0.50	8	10
TE/21	0.40	12	10
TE/22	0.20	6	6
TE/23	1.20	22	20
TE/24	0.50	12	20
TE/25	0.50	12	18
TE/26	0.50	12	10
TE/27	1.00	16	16
TE/28	0.30	8	16
TE/29	0.85	16	16
TE/30	0.30	8	16
TE/31	0.20	6	16
TE/32	0.30	10	16
TE/33	0.70	14	18
TE/34	0.40	12	18
TE/35	0.30	8	18
TE/36	1.00	16	16
TE/37	0.20	6	12
TE/38	0.30	10	12
TE/39	0.20	6	12
TE/40	0.30	10	12
TE/41	0.50	12	12
TE/42	0.30	8	12
TE/43	0.30	6	12
TE/44	0.50	14	12
TE/45	0.50	14	12
TE/46	0.50	14	12
TE/47	0.80	16	16
TE/48	0.40	10	16
TE/49	0.70	14	18
TE/50	Number	not	used
TE/51	Number	not	used
TE/52	0.30	12	18
TE/53	0.75	14	16
TE/54	0.45	14	16
TE/55	0.30	8	16
TE/56	0.30	8	16
TE/57	0.50	12	16
TE/58	0.40	12	16
TE/59	0.40	12	16
TE/60	0.30	10	8
TE/61	0.30	10	8

TREE DIAMETER MEASURED APPROXIMATELY 1.5M ABOVE GROUND LEVEL. TREE SPREADS ARE SYMBOLIC ONLY AND ARE REPRESENTATIVE OF THE GENERALISED CANOPY SIZE. TREE BOLE MAY NOT SIT CENTRALLY TO THE CANOPY. TREE HEIGHT ESTIMATED FROM GROUND LEVEL.

PLOT LOCATIONS

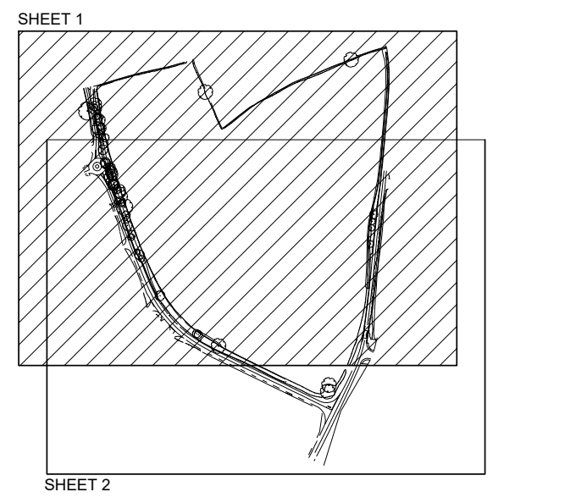

Rev	Date	Revision notes	By
*	*	*	*
A	08.10.24	Gullies south of site investigated	JW

DO NOT SCALE

Status

INFORMATION

Project

Carisbrooke Road, Mitcheldean.

Title

TOPOGRAPHICAL SURVEY
AS OF 01.10.18
SHEET 1 OF 2

GLADMAN
Gladman House, Alexandria Way
Congleton Business Park
Congleton, Cheshire
CW12 1LB
Tel: 01260 288800
Fax: 01260 288801
www.gladman.co.uk

Drawn By	Publish Date	Scale(s)	Sheet Size
JH	04.10.18	1:500	A0

Project no.	Drawing no.	Revision
2018-089	Topo_01_2D	A

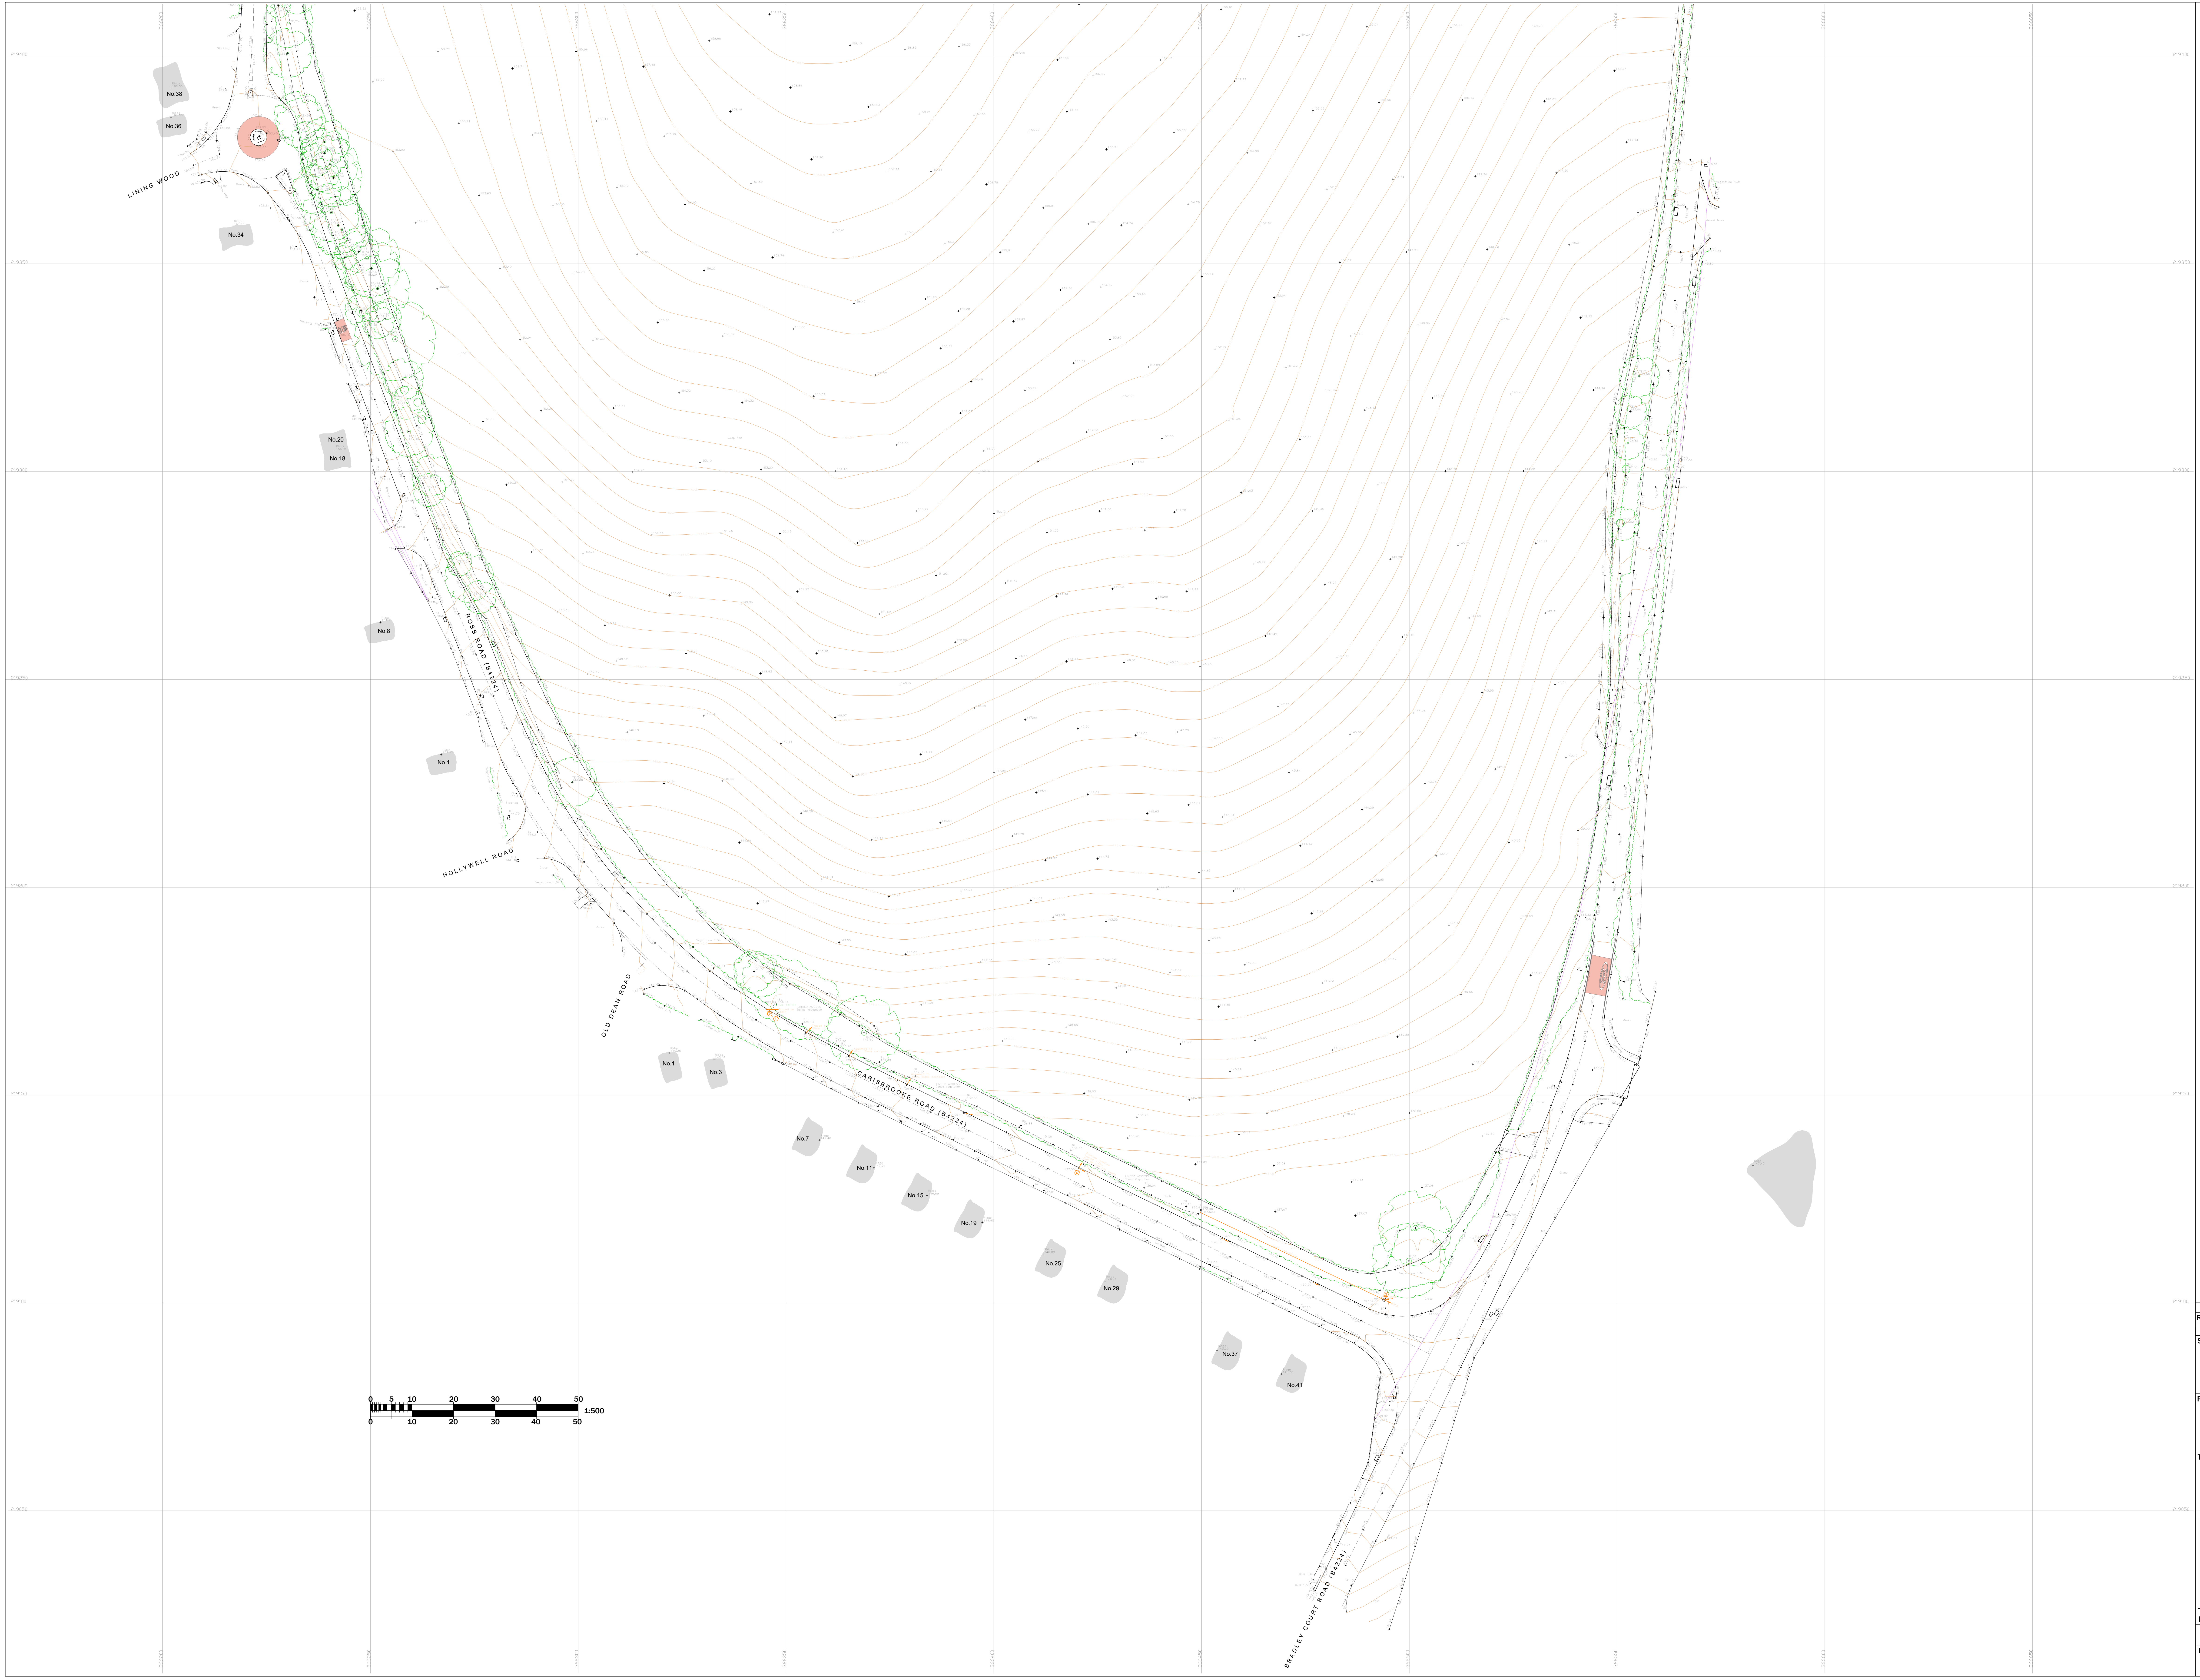

N

NOTES

THIS SURVEY IS ORIENTATED TO ORDNANCE SURVEY GRID NORTH. THE SURVEY IS TO A PLANE GRID. HORIZONTAL MEASUREMENTS TAKEN FROM THIS SURVEY WILL BE GROUND DISTANCES.

SITE CENTRE: E 366397.901, N 219357.443

LOCAL SCALE FACTOR: 0.9996151

ALL LEVELS RELATE TO ORDNANCE SURVEY DATUM GENERATED BY ACTIVE GPS NETWORK.

DRAINAGE:-

NO ALLOWANCE HAS BEEN MADE FOR SUB SURFACE ACCESS TO MANHOLES OR CHAMBERS. ANY PIPE SIZES, DEPTHS OR BELOW GROUND DIMENSIONS ARE TAKEN FROM THE SURFACE AND THUS WILL ONLY BE APPROXIMATE. ANY FLOW TYPES (FOUL WATER, SURFACE WATER OR COMBINED) ARE ASSUMED AND THEREFORE REQUIRE VERIFICATION.

ROAD MARKINGS:-

ROAD MARKINGS DISPLAYED ARE SYMBOLIC. LENGTH, SPACING AND THICKNESS ETC. ARE INDICATIVE ONLY.

LEGEND

30.29 SPOT LEVEL
SURVEY STATION
SAPLING
BUSHES/SHRUB
TREE (INDICATIVE ONLY)
HEDGE/AREA OF UNDERGROWTH
99.90 CONTOUR
GATE
OVERHEAD CABLE
FENCE
① PHOTOGRAPH LOCATION AND NUMBER

ABBREVIATIONS

ArL	ARCH LEVEL	LB	LETTER BOX
AV	AIR VALVE	LP	LAMPOST
B	BOLLARD	MH	MANHOLE
BB	BELISHA BEACON	MKR	MARKER
BH	BOREHOLE	OHC	OVERHEAD CABLE
BL	BED LEVEL	OpL	OPENING LEVEL
BS	BUS STOP	OSBM	OS BENCHMARK
BT	BT COVER	P	POST
C/B	CLOSED BOARD FENCE	P/R	POST AND RAIL FENCE
C/L	CHAIN LINK FENCE	P/W	POST AND WIRE FENCE
CATV	CABLE TELEVISION COVER	PEC	PEDESTRIAN CROSSING
CC	CONTROL CABIN	PM	PARKING METER
COL	COLUMN	RE	RODDING EYE
Conc/p	CONCRETE PANEL FENCE	RWL	RETAINING WALL
CPY	CANOPY	SAP	SAPLING
CrL	CROWN LEVEL	SEC	SECURITY CAMERA
Csty	CABLE STAY	SGY	STRIP GULLY
CTV	CABLE TELEVISION POINT	SoL	SOFFIT LEVEL
CYR	CYCLE RACK	SP	SIGNPOST
DK	DROPPED KERB	SpL	SPRINGING LEVEL
DP	DOWNPIPE	SV	STOP VALVE
EiP	ELECTRIC INLET POINT	Tac	TACTILE PAVING
EL	ELECTRIC INSPECTION COVER	TCB	TELEPHONE BOX
EP	ELECTRICITY SUPPLY POLE	TE/?	TREE + NUMBER
ER	EARTH ROD	THL	THRESHOLD LEVEL
FH	FIRE HYDRANT	TL	TRAFFIC LIGHT
G	GULLY	ToF	TOP OF FENCE
G/DP	GULLY AND DOWNPIPE	ToW	TOP OF WALL
GP	GATE POST	TP	TELEPHONE POLE
Gpi	GAS PIPE	W/M	WIRE MESH FENCE
GV	GAS VALVE	W/P	WOODEN PANEL FENCE
IC	INSPECTION CHAMBER	WLV	WATER LEVEL
IL	INVERT LEVEL	WM	WATER METER
I/R	IRON RAILING FENCE	WO	WASH OUT
KO	KERB OUTLET		

STATION CO-ORDINATES

STATION	EASTING	NORTHING	LEVEL	DESCRIPTION
STN/4	366372.20	219147.32	139.29	Survey Nail
STN/8	366246.57	219320.50	149.62	Survey Nail
STN/9	366301.67	219195.91	143.58	Survey Nail

TREE SCHEDULE

No.	DIAM.	SPREAD Ø	HEIGHT
TE/1	1.00	18	18
TE/2	1.30	18	18
TE/3	1.30	18	18
TE/4	0.40	8	8
TE/5	0.40	8	8
TE/6	0.30	8	8
TE/7	0.50	10	8
TE/8	0.65	18	18
TE/9	1.30	18	16
TE/10	0.30	8	8
TE/11	1.30	20	10
TE/12	0.30	8	10
TE/13	0.30	8	10
TE/14	0.60	16	10
TE/15	0.35	10	10
TE/16	0.40	8	12
TE/17	0.80	12	10
TE/18	0.40	10	10
TE/19	0.20	8	10
TE/20	0.50	8	10
TE/21	0.40	12	10
TE/22	0.20	6	6
TE/23	1.20	22	20
TE/24	0.50	12	20
TE/25	0.50	12	18
TE/26	0.50	12	10
TE/27	1.00	16	16
TE/28	0.30	8	16
TE/29	0.85	16	16
TE/30	0.30	8	16
TE/31	0.20	6	16
TE/32	0.30	10	16
TE/33	0.70	14	18
TE/34	0.40	12	18
TE/35	0.30	8	18
TE/36	1.00	16	16
TE/37	0.20	6	12
TE/38	0.30	10	12
TE/39	0.20	6	12
TE/40	0.30	10	12
TE/41	0.50	12	12
TE/42	0.30	8	12
TE/43	0.30	6	12
TE/44	0.50	14	12
TE/45	0.50	14	12
TE/46	0.50	14	12
TE/47	0.80	16	16
TE/48	0.40	10	16
TE/49	0.70	14	18
TE/50	Number	not	used
TE/51	Number	not	used
TE/52	0.30	12	18
TE/53	0.75	14	16
TE/54	0.45	14	16
TE/55	0.30	8	16
TE/56	0.30	8	16
TE/57	0.50	12	16
TE/58	0.40	12	16
TE/59	0.40	12	16
TE/60	0.30	10	8
TE/61	0.30	10	8

TREE DIAMETER MEASURED APPROXIMATELY 1.5M ABOVE GROUND LEVEL. TREE SPREADS ARE SYMBOLIC ONLY AND ARE REPRESENTATIVE OF THE GENERALISED CANOPY SIZE. TREE BOLE MAY NOT SIT CENTRALLY TO THE CANOPY. TREE HEIGHT ESTIMATED FROM GROUND LEVEL.

PLOT LOCATIONS

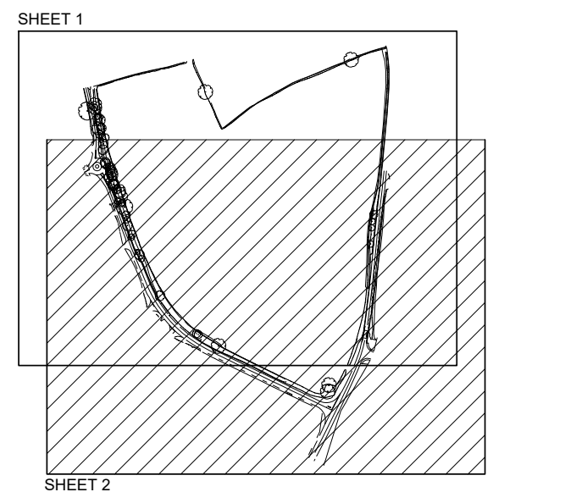

Rev	Date	Revision notes	By
*	*	*	*
A	08.10.24	Gullies south of site investigated	JW

DO NOT SCALE

Status

INFORMATION

Project

Carisbrooke Road, Mitcheldean.

Title

TOPOGRAPHICAL SURVEY
AS OF 01.10.18
SHEET 2 OF 2

GLADMAN
Gladman House, Alexandria Way
Congleton Business Park
Congleton, Cheshire
CW12 1LB
Tel: 01260 288800
Fax: 01260 288801
www.gladman.co.uk

Drawn By	Publish Date	Scale(s)	Sheet Size
JH	04.10.18	1:500	A0

Project no.	Drawing no.	Revision
2018-089	Topo_02_2D	A